



03/2022

Zaallicht
199

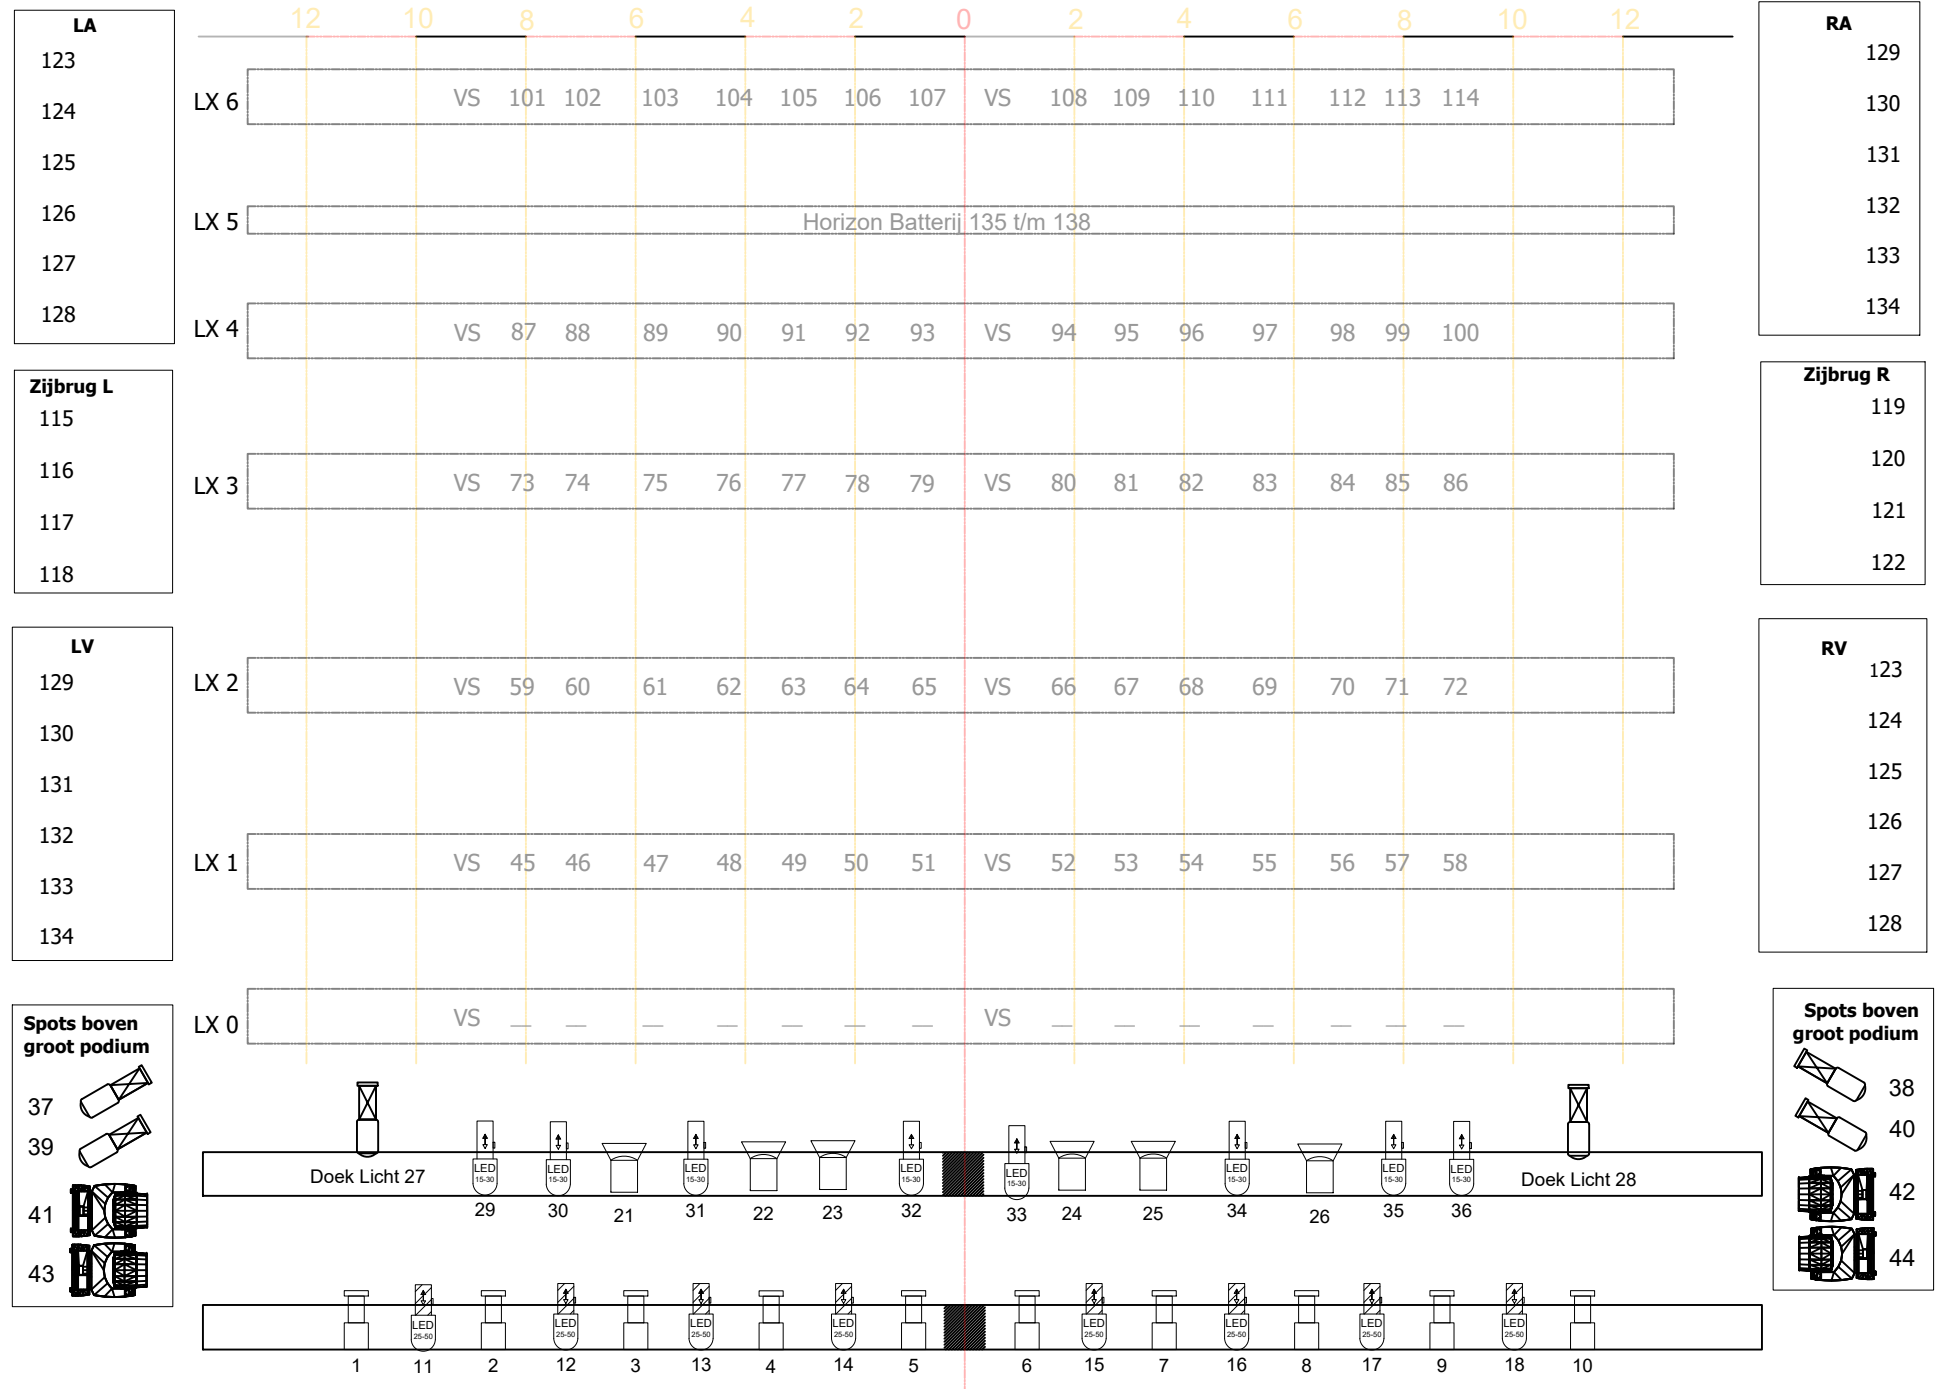

uplights: zaal 601-610/balkon 621-630
 balustrade 612-615/zaal 617-620

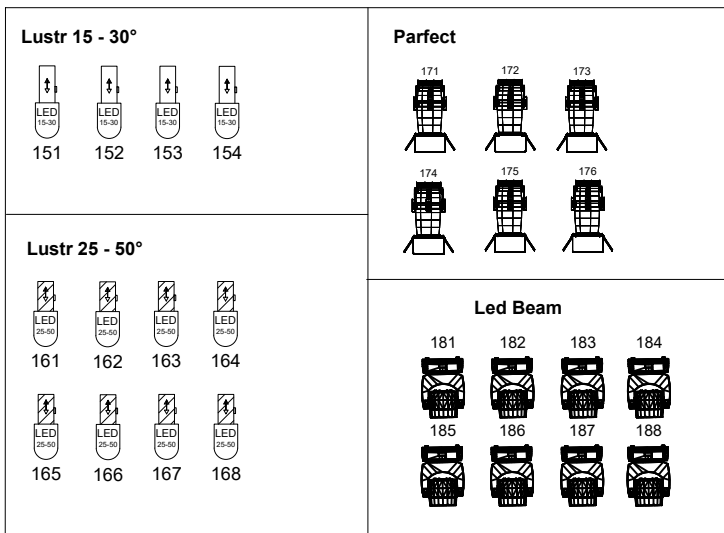